Installation illustrations

Installation scetches here are illustrations - each and every time the actual installation depends of the actual wall construction. Consult with the supplier before placing the order!

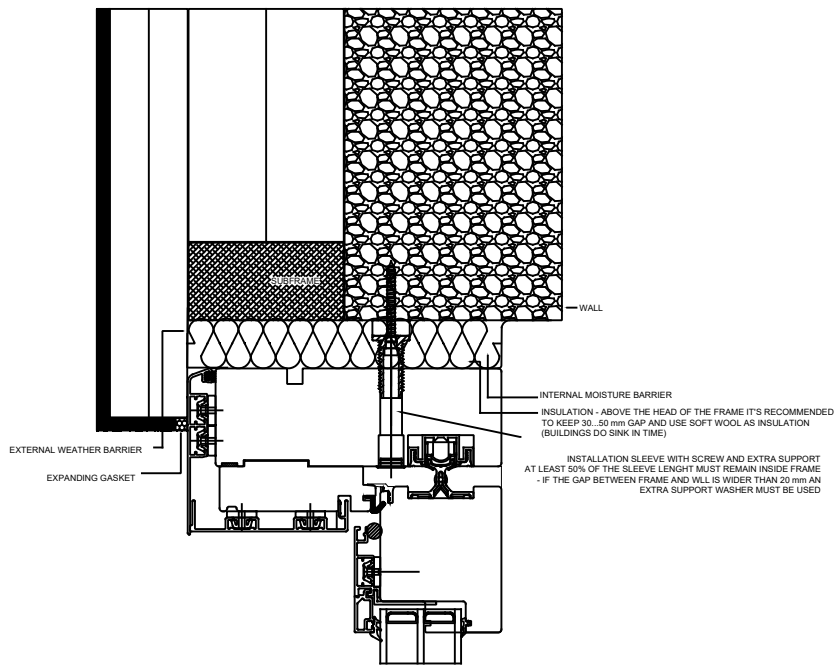

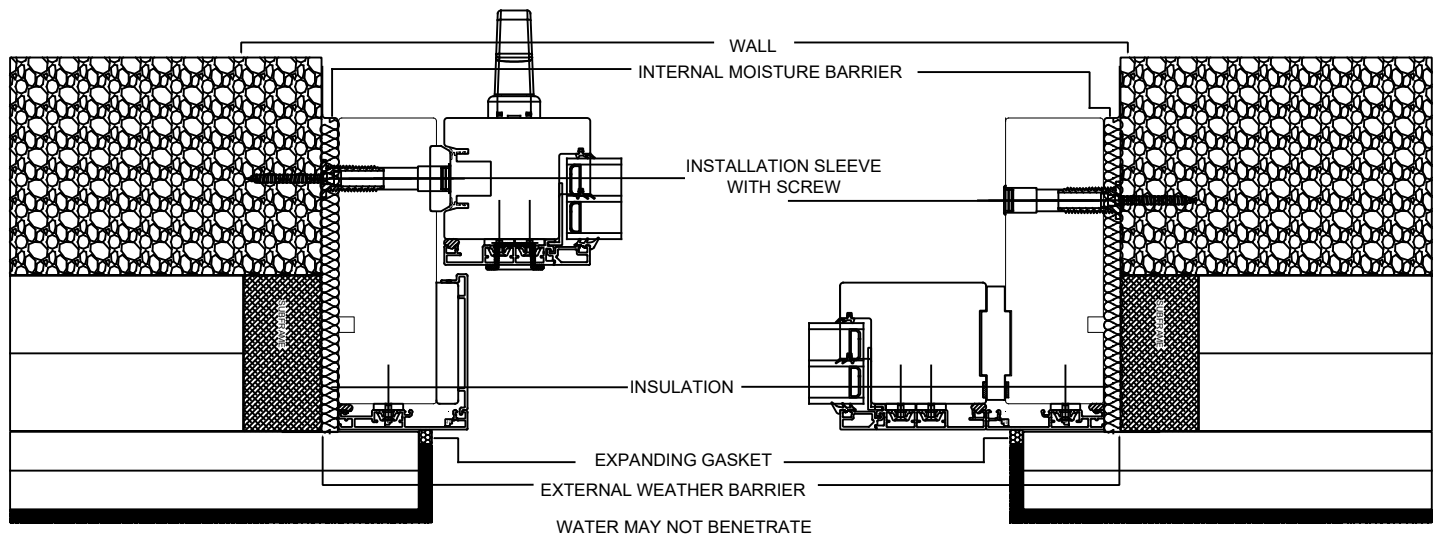

WATER MAY NOT BENETRATE BETWEEN THE FRAME AND WALL; ALSO - WATER BENETRATION BEHIND ALUMINIUM COVER MUST BE AVOIDED ON SIDES AND HEAD

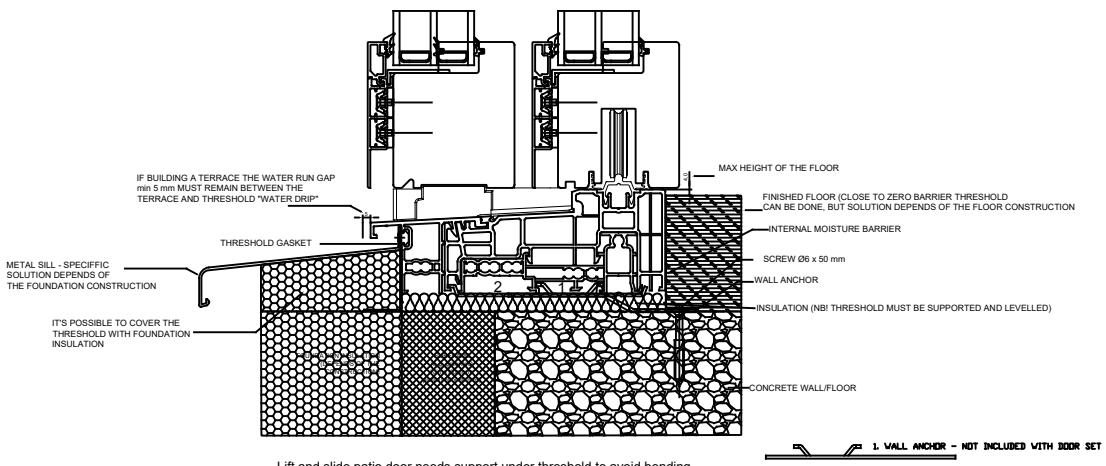
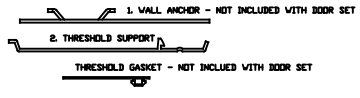
Lift and slide patio door needs support under threshold to avoid bending of the product. If installing into the wall insulation layer, support must be provided in full depth of the threshold (e.g. subframe or similar); if using subframe, it must be connected with the wall firmly considering the speciffic weight of the door.